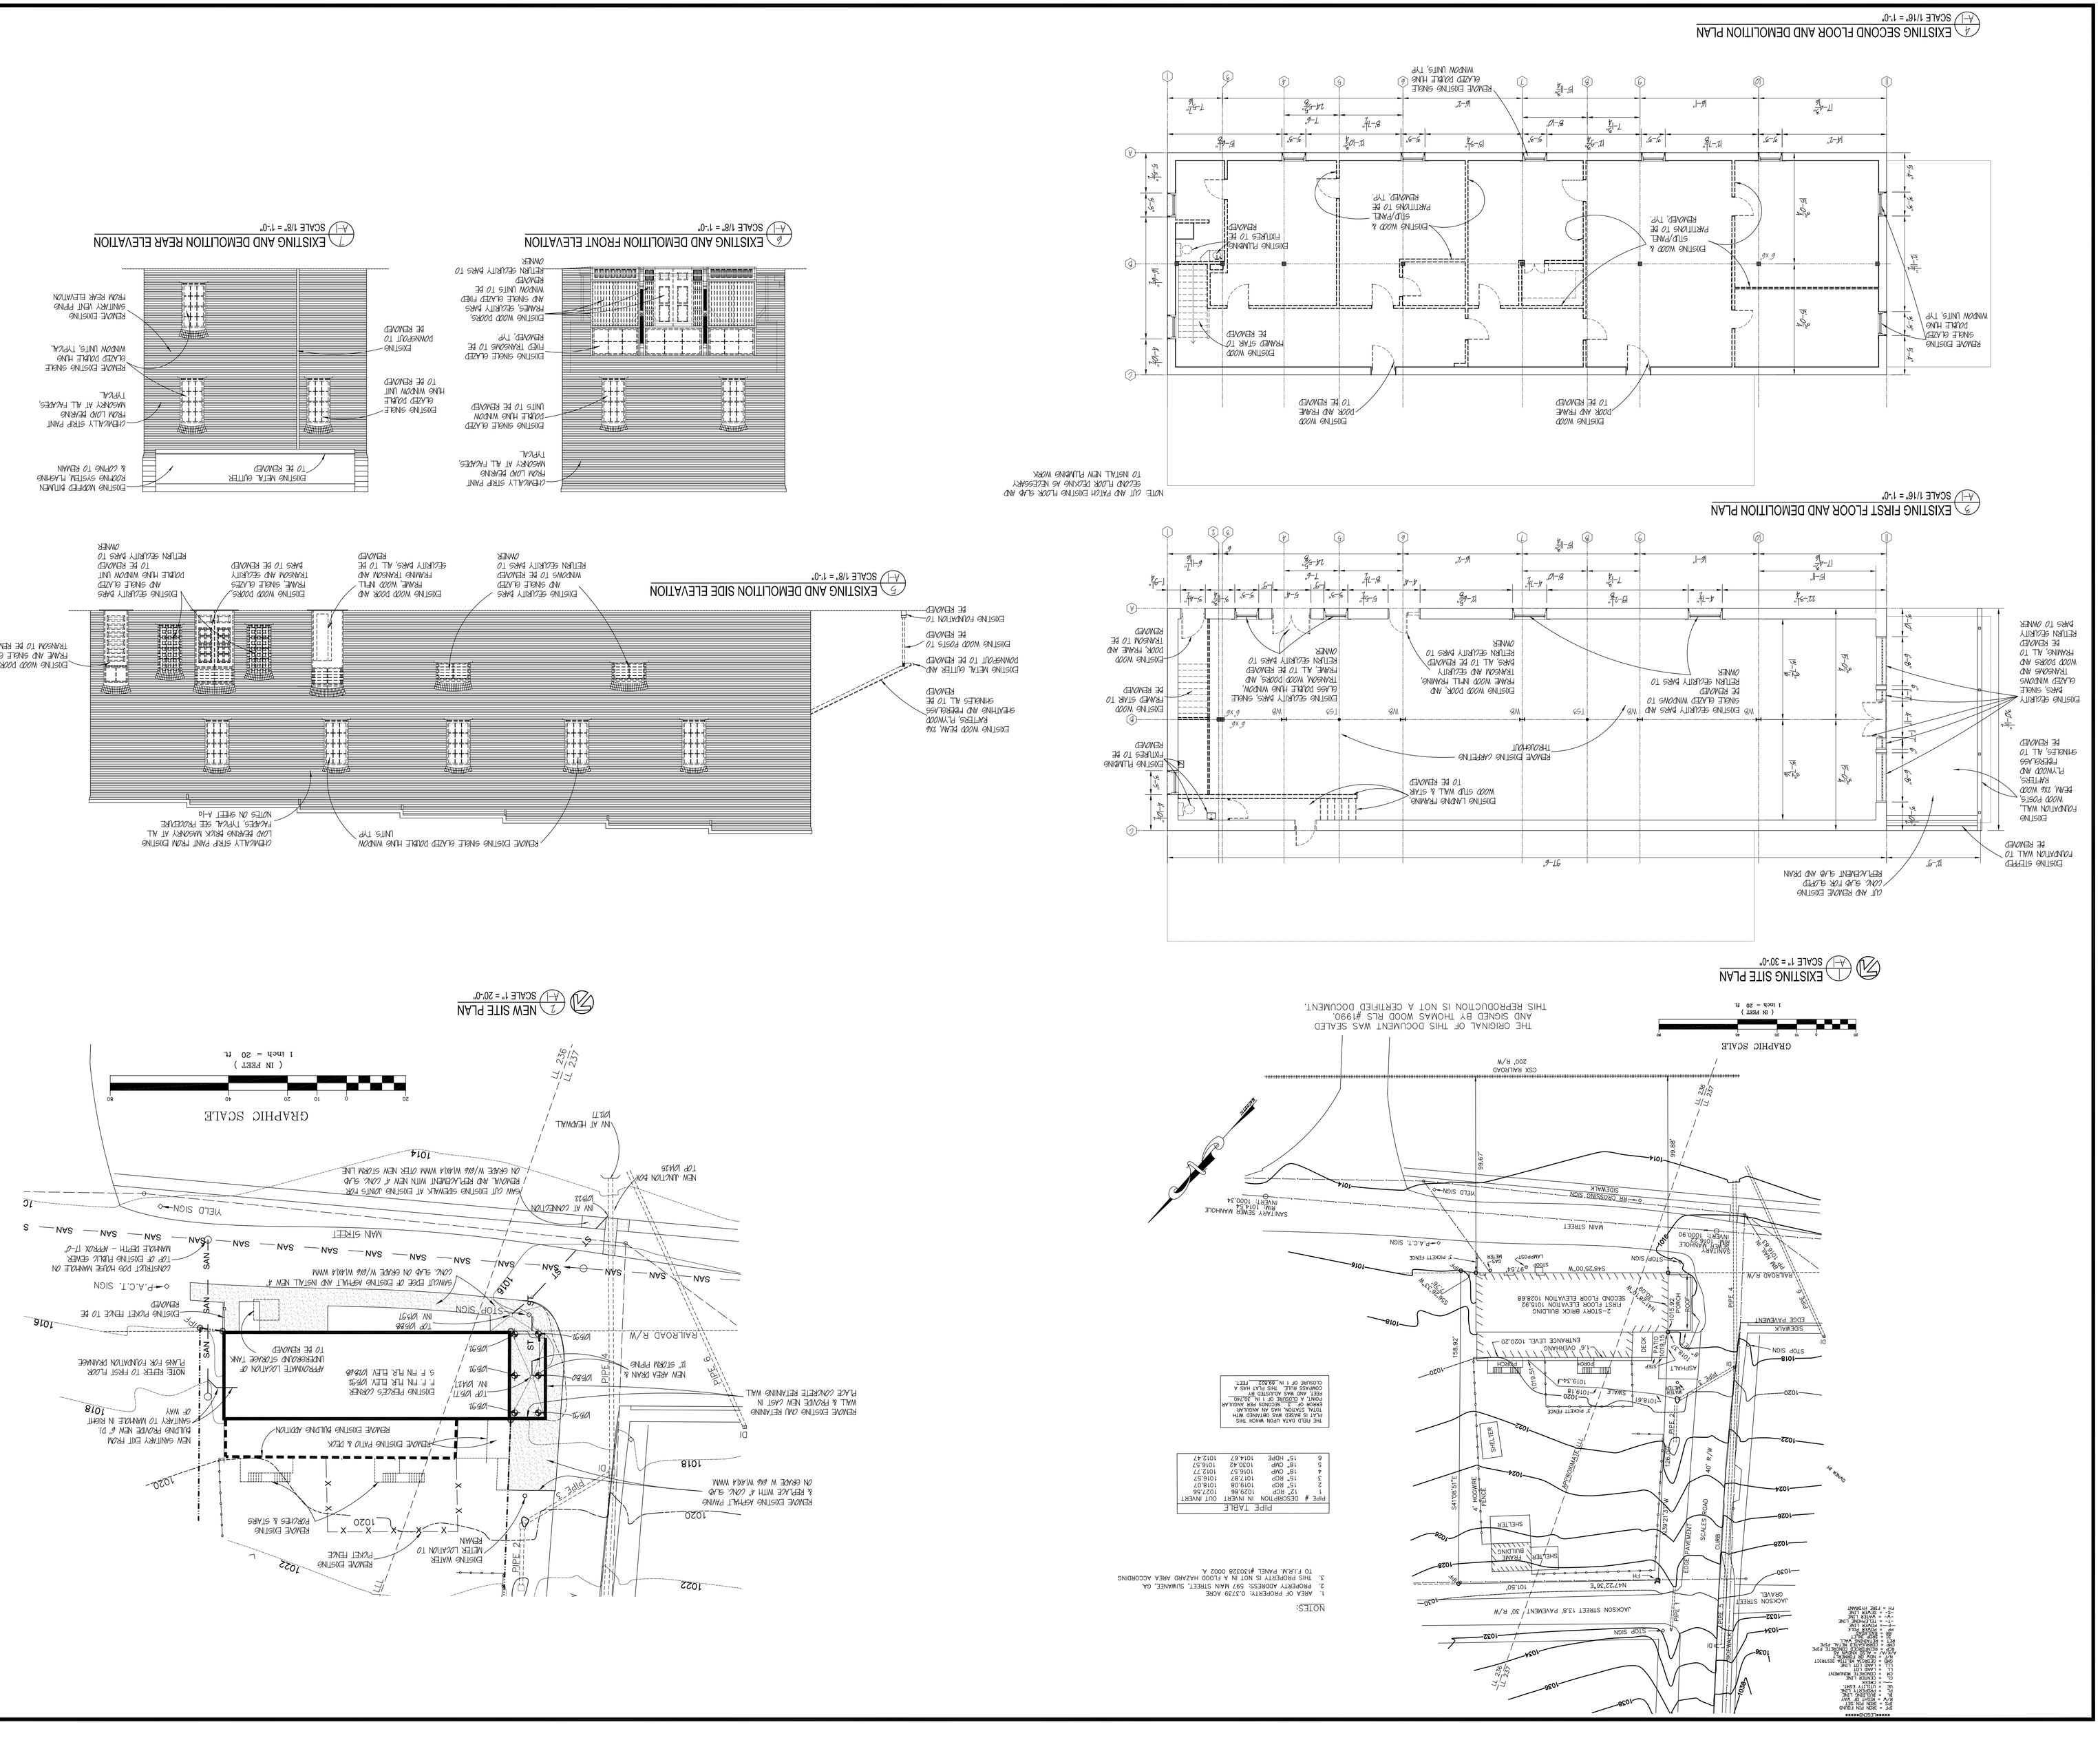

A-1

COMM. PROJECT # 1931 | DATE: 7 SEPT. 2010
DRAWN | CHECKED
REVISED
FILENAME

EXISTING SITE PLAN, FLOOR PLANS & ELEVATIONS

PIERCE'S CORNER
SUWANEE GEORGIA
FOR
DOWNTOWN DEVELOPMENT AUTHORITHY

COPYRIGHT © 2005
WARREN M. EPSTEIN, A.I.A.
1785 CHESHIRE BRIDGE ROAD, N.E.
ATLANTA, GEORGIA 30324 404-873-5111

THIS DRAWING AND ITS REPRODUCTIONS ARE THE PROPERTY OF THE ARCHITECTS AND MAY NOT BE REPRODUCED, PUBLISHED OR USED IN ANY WAY WITHOUT THE PERMISSION OF THE ARCHITECTS. RETURN PRINTS TO THE ARCHITECTS UPON COMPLETION OF USE FOR WHICH THEY WERE ISSUED.

WARREN EPSTEIN
& Associates, Architects, Inc.